
Venue: **RDS, Dublin**
Hall: **Hall 1 (Main Hall)**
Event **Renewable Energy Expo Ireland 2026**
Date: **21st - 22nd October 2026**
Client: **Wind Energy Ireland**
Version: **30 (draft)**

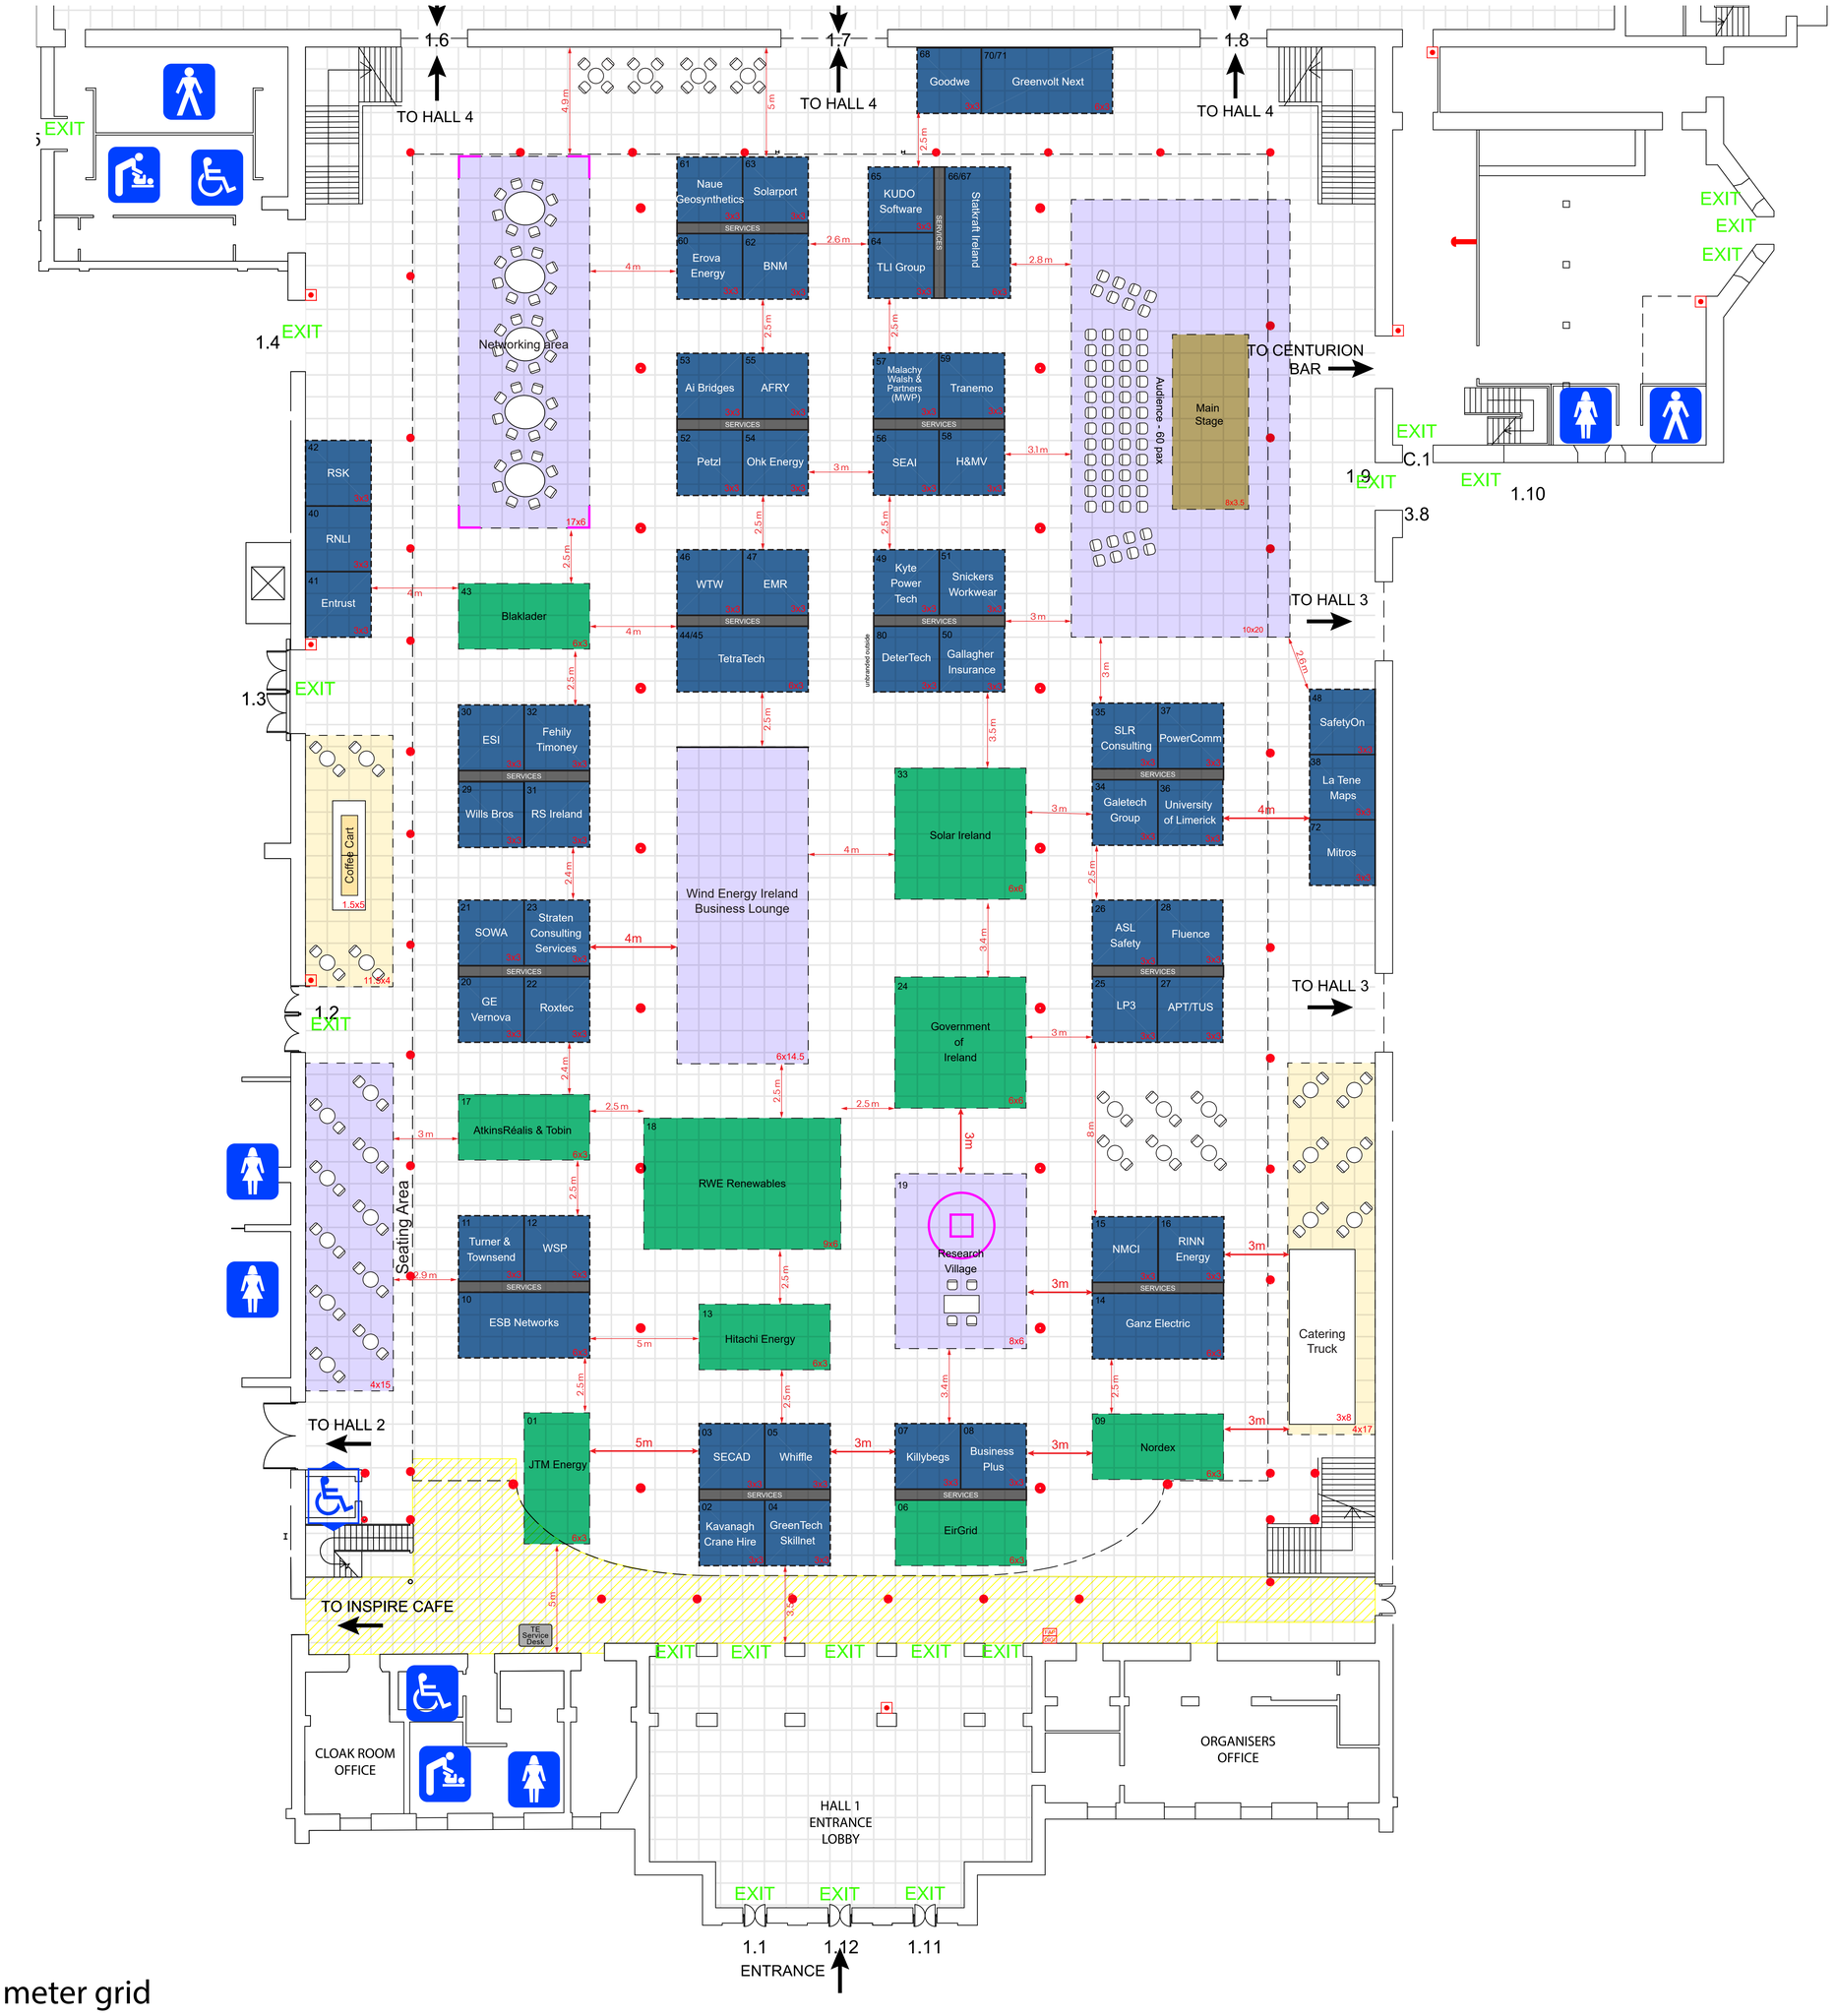

KEY

- MALE TOILETS
- FEMALE TOILETS
- ACCESSIBLE TOILETS
- ACCESSIBLE LIFT
- BABY CHANGING FACILITIES
- ATM
- CAFE / RESTAURANT
- CLOAK ROOM
- EXIT — ILLUMINATED EXIT SIGN
- MANUAL CALL POINT
- FIRE ALARM PANELS
- ALARM SOUNDER
- ALARM SOUNDER / BEACON
- FREE TRAVEL AREA

- Available to book (Space)
- Sold (Space)
- Booked (Shell)
- Available to book (Shell)
- Catering areas
- Organiser areas

DOOR SCHEDULE		
HALL DOOR No.	WIDTH	EXIT CAPACITY PER DOOR SET*
HALL 1		
1.1	925mm	150 PERSONS
1.2	1,580mm	326 PERSONS
	1,150mm	240 PERSONS
1.3	1,690mm	348 PERSONS
	1,690mm	348 PERSONS
1.4	3,260mm	662 PERSONS
1.5	1,400mm	290 PERSONS
1.6	3,055mm	621 PERSONS
1.7	4880mm	986 PERSONS
1.8	3,055mm	621 PERSONS
1.9	2,180mm	446 PERSONS
1.10	2,180mm	446 PERSONS
1.11	925mm	150 PERSONS
1.12	925mm	150 PERSONS
HALL 2		
2.1	1100mm	230 PERSONS
2.2	1800mm	370 PERSONS
2.3	1800mm	370 PERSONS
2.4	1800mm	370 PERSONS
2.5	1800mm	370 PERSONS
2.6	1800mm	370 PERSONS
2.7	1100mm	230 PERSONS
2.8	1300mm	270 PERSONS
2.9	1300mm	270 PERSONS
2.10	1300mm	270 PERSONS
2.11	1300mm	270 PERSONS
2.12	1400mm	290 PERSONS
	1400mm	290 PERSONS
2.13	1600mm	330 PERSONS
2.14	1600mm	330 PERSONS
2.15	1600mm	330 PERSONS
2.16	1300mm	270 PERSONS
2.17	1300mm	270 PERSONS
2.18	1300mm	270 PERSONS
2.19	1300mm	270 PERSONS
2.20	1300mm	270 PERSONS
2.21	1300mm	270 PERSONS
2.22	1600mm	330 PERSONS
2.23	1600mm	330 PERSONS
2.24	1600mm	330 PERSONS
2.25	1600mm	330 PERSONS
2.26	1300mm	270 PERSONS


HALL 3		
3.1	900mm x 3	100 PERSONS x 3
3.2	1400mm	290 PERSONS
3.3	1400mm	290 PERSONS
3.4	1400mm	290 PERSONS
3.5	1400mm	290 PERSONS
3.6	1400mm	290 PERSONS
3.7	4400mm	890 PERSONS
3.8	1400mm	290 PERSONS
HALL 4		
4.1	1600mm	330 PERSONS
4.2	1600mm	
4.3	900mm	125 PERSONS
4.4	900mm	
4.5	1500mm	310 PERSONS
4.6	1500mm	310 PERSONS
4.7	1500mm	
4.8	1500mm	310 PERSONS
4.9	1500mm	310 PERSONS
4.10	1700mm	350 PERSONS
HALL 6		
6.1	900mm x 3	100 PERSONS x 3
6.2	1400mm	290 PERSONS
6.3	1400mm	290 PERSONS
6.4	1400mm	290 PERSONS
6.5	1400mm	290 PERSONS
6.6	1400mm	290 PERSONS
6.7	1300mm	270 PERSONS
6.8	1300mm	270 PERSONS
HALL 7		
7.1	1,630mm	336 PERSONS
7.2	1,600mm	330 PERSONS
7.3	1,600mm	330 PERSONS
7.4	1,260mm	262 PERSONS
7.5	1,100mm	230 PERSONS
7.6	1,270mm	264 PERSONS
7.7	1,750mm	360 PERSONS
7.8	1,600mm	330 PERSONS
7.9	1,800mm	370 PERSONS
CENTURION BAR		
C.1	1400mm	290 PERSONS
C.2	1100mm	230 PERSONS
C.3	1100mm	230 PERSONS
C.4	1100mm	230 PERSONS

* REF: TGD-PART B1.2.4 & TABLE 1.4

1 square meter grid

Date: 09/10/2026
Drawn by: Marcos Ventura
1m
PDF scale: 1:100 1 meter square grid

Venue: **RDS, Dublin**
Hall: **Hall 1 (Balcony)**
Event **Renewable Energy Expo Ireland 2026**
Date: **21st - 22nd October 2026**
Client: **Wind Energy Ireland**
Version: **30 (draft)**

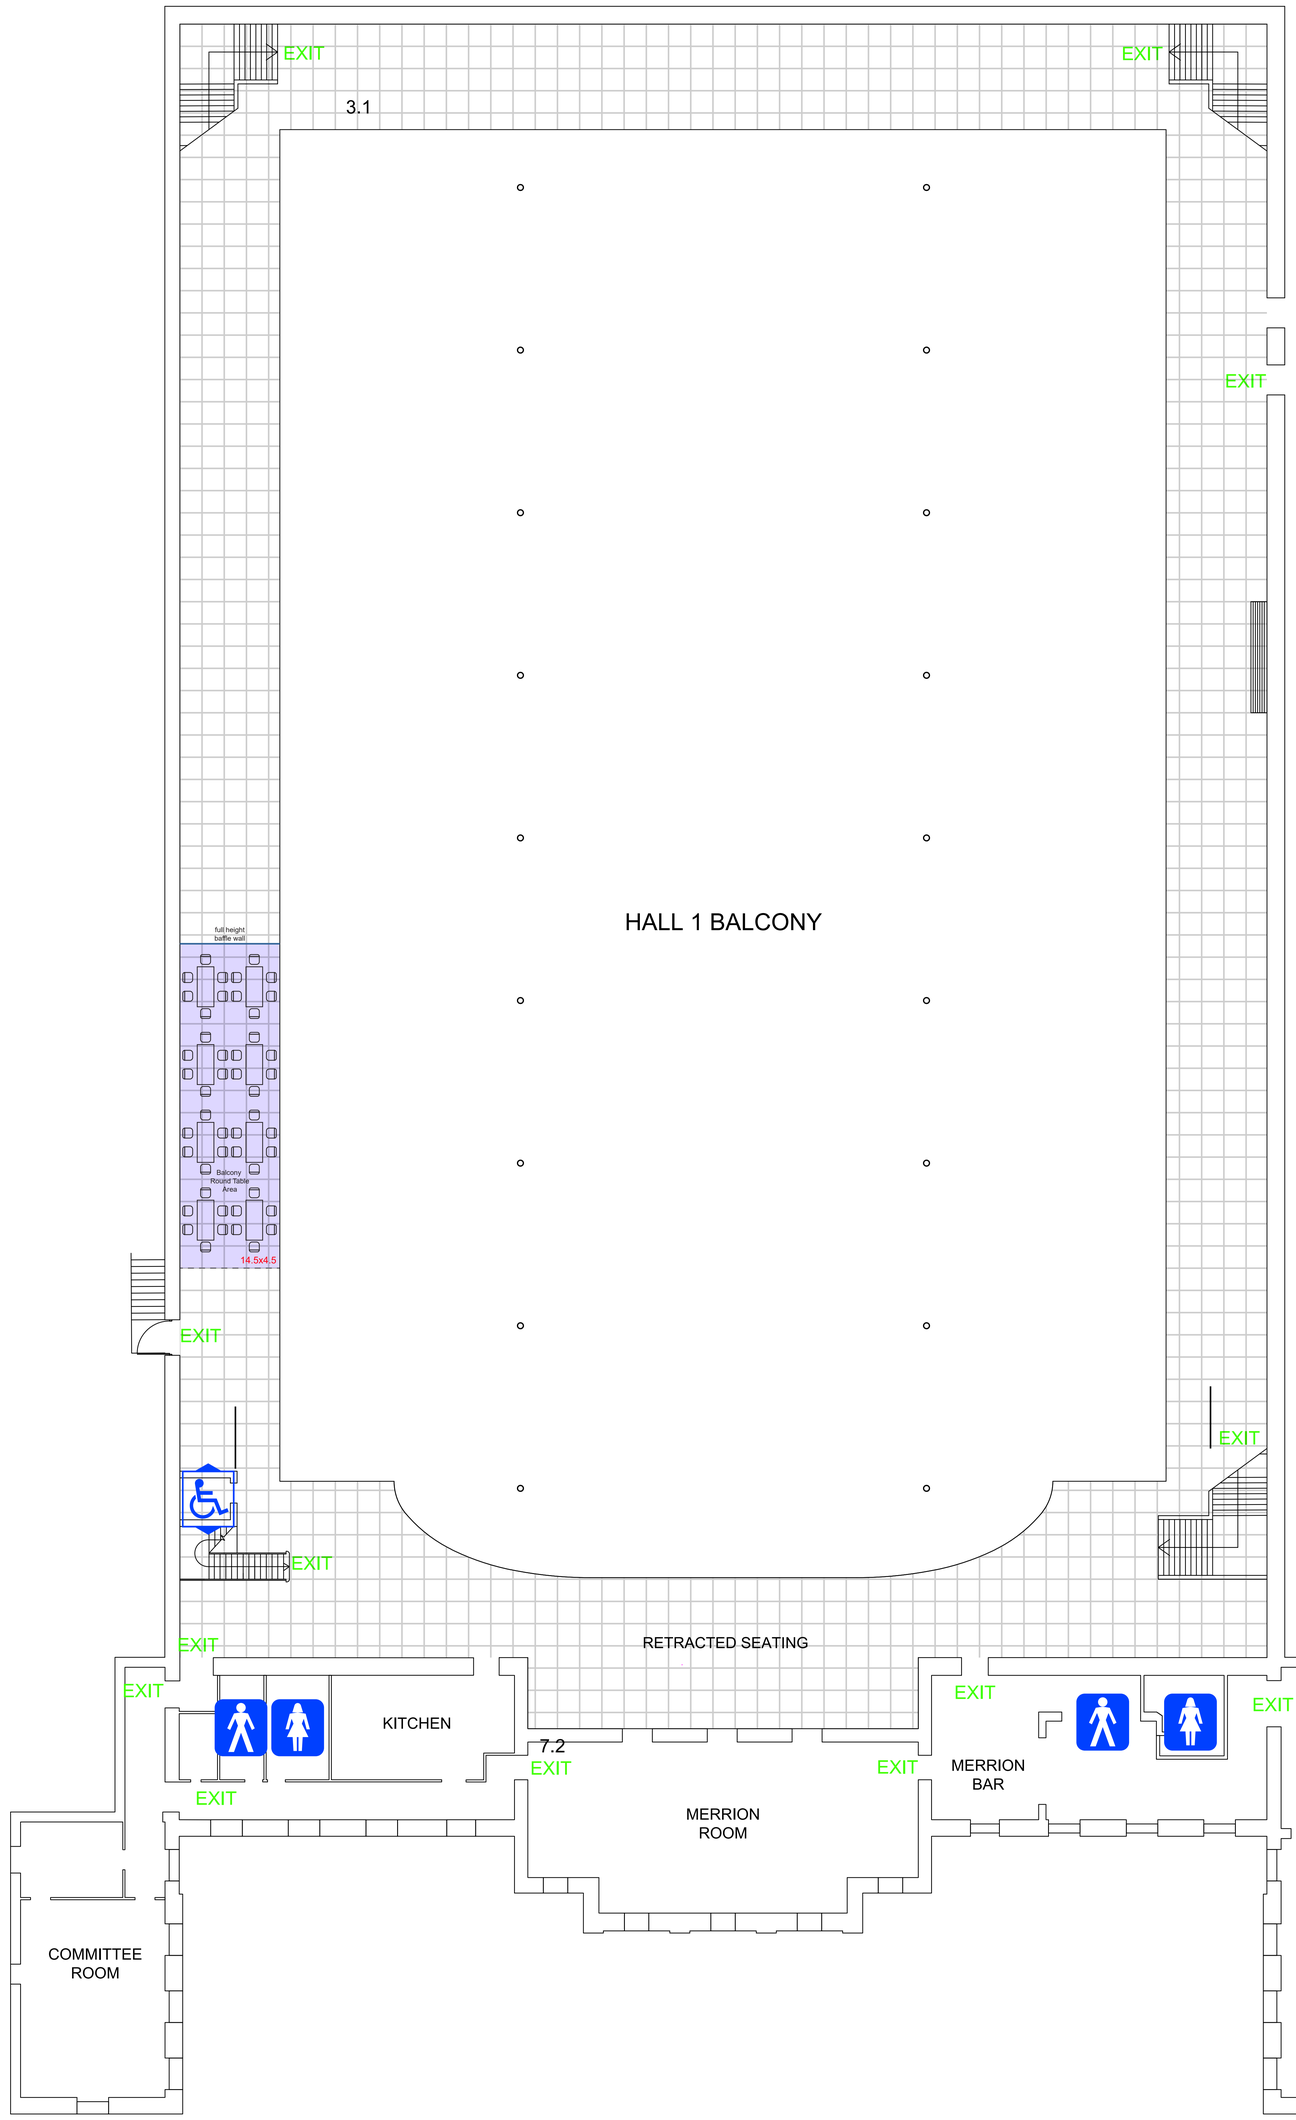

KEY

- MALE TOILETS
- FEMALE TOILETS
- ACCESSIBLE TOILETS
- ACCESSIBLE LIFT
- BABY CHANGING FACILITIES
- ATM
- CAFE / RESTAURANT
- CLOAK ROOM
- EXIT ILLUMINATED EXIT SIGN
- MANUAL CALL POINT
- FIRE ALARM PANELS
- ALARM SOUNDER
- ALARM SOUNDER / BEACON
- FREE TRAVEL AREA

- Available to book (Space)
- Sold (Space)
- Booked (Shell)
- Available to book (Shell)
- Catering areas
- Organiser areas

DOOR SCHEDULE		
HALL DOOR No.	WIDTH	EXIT CAPACITY PER DOOR SET*
HALL 1		
1.1	925mm	150 PERSONS
1.2	1,580mm	326 PERSONS
	1,150mm	240 PERSONS
1.3	1,690mm	348 PERSONS
	1,690mm	348 PERSONS
1.4	3,260mm	662 PERSONS
1.5	1,400mm	290 PERSONS
1.6	3,055mm	621 PERSONS
1.7	4880mm	986 PERSONS
1.8	3,055mm	621 PERSONS
1.9	2,190mm	446 PERSONS
1.10	2,180mm	446 PERSONS
1.11	925mm	150 PERSONS
1.12	925mm	150 PERSONS
HALL 2		
2.1	1100mm	230 PERSONS
2.2	1800mm	370 PERSONS
2.3	1800mm	370 PERSONS
2.4	1800mm	370 PERSONS
2.5	1800mm	370 PERSONS
2.6	1800mm	370 PERSONS
2.7	1100mm	230 PERSONS
2.8	1300mm	270 PERSONS
2.9	1300mm	270 PERSONS
2.10	1300mm	270 PERSONS
2.11	1300mm	270 PERSONS
2.12	1400mm	290 PERSONS
	1400mm	290 PERSONS
2.13	1600mm	330 PERSONS
2.14	1600mm	330 PERSONS
2.15	1600mm	330 PERSONS
2.16	1300mm	270 PERSONS
2.17	1300mm	270 PERSONS
2.18	1300mm	270 PERSONS
2.19	1300mm	270 PERSONS
2.20	1300mm	270 PERSONS
2.21	1300mm	270 PERSONS
2.22	1600mm	330 PERSONS
2.23	1600mm	330 PERSONS
2.24	1600mm	330 PERSONS
2.25	1600mm	330 PERSONS
2.26	1300mm	270 PERSONS

HALL 3		
3.1	900mm x 3	100 PERSONS x 3
3.2	1400mm	290 PERSONS
3.3	1400mm	290 PERSONS
3.4	1400mm	290 PERSONS
3.5	1400mm	290 PERSONS
3.6	1400mm	290 PERSONS
3.7	4400mm	890 PERSONS
3.8	1400mm	290 PERSONS
HALL 4		
4.1	1600mm	330 PERSONS
4.2	1600mm	
4.3	900mm	125 PERSONS
4.4	900mm	
4.5	1500mm	310 PERSONS
4.6	1500mm	310 PERSONS
4.7	1500mm	
4.8	1500mm	310 PERSONS
4.9	1500mm	310 PERSONS
4.10	1700mm	350 PERSONS
HALL 6		
6.1	900mm x 3	100 PERSONS x 3
6.2	1400mm	290 PERSONS
6.3	1400mm	290 PERSONS
6.4	1400mm	290 PERSONS
6.5	1400mm	290 PERSONS
6.6	1400mm	290 PERSONS
6.7	1300mm	270 PERSONS
6.8	1300mm	270 PERSONS
HALL 7		
7.1	1,630mm	336 PERSONS
7.2	1,600mm	330 PERSONS
7.3	1,600mm	330 PERSONS
7.4	1,260mm	262 PERSONS
7.5	1,100mm	230 PERSONS
7.6	1,270mm	264 PERSONS
7.7	1,750mm	360 PERSONS
7.8	1,600mm	330 PERSONS
7.9	1,800mm	370 PERSONS
CENTURION BAR		
C.1	1400mm	290 PERSONS
C.2	1100mm	230 PERSONS
C.3	1100mm	230 PERSONS
C.4	1100mm	230 PERSONS

* REF: TGD-PART B:1.2.4 & TABLE 1.4

1 square meter grid

Date: 09/10/2026
Drawn by: Marcos Ventura
1m
PDF scale: 1:100 1 meter square grid